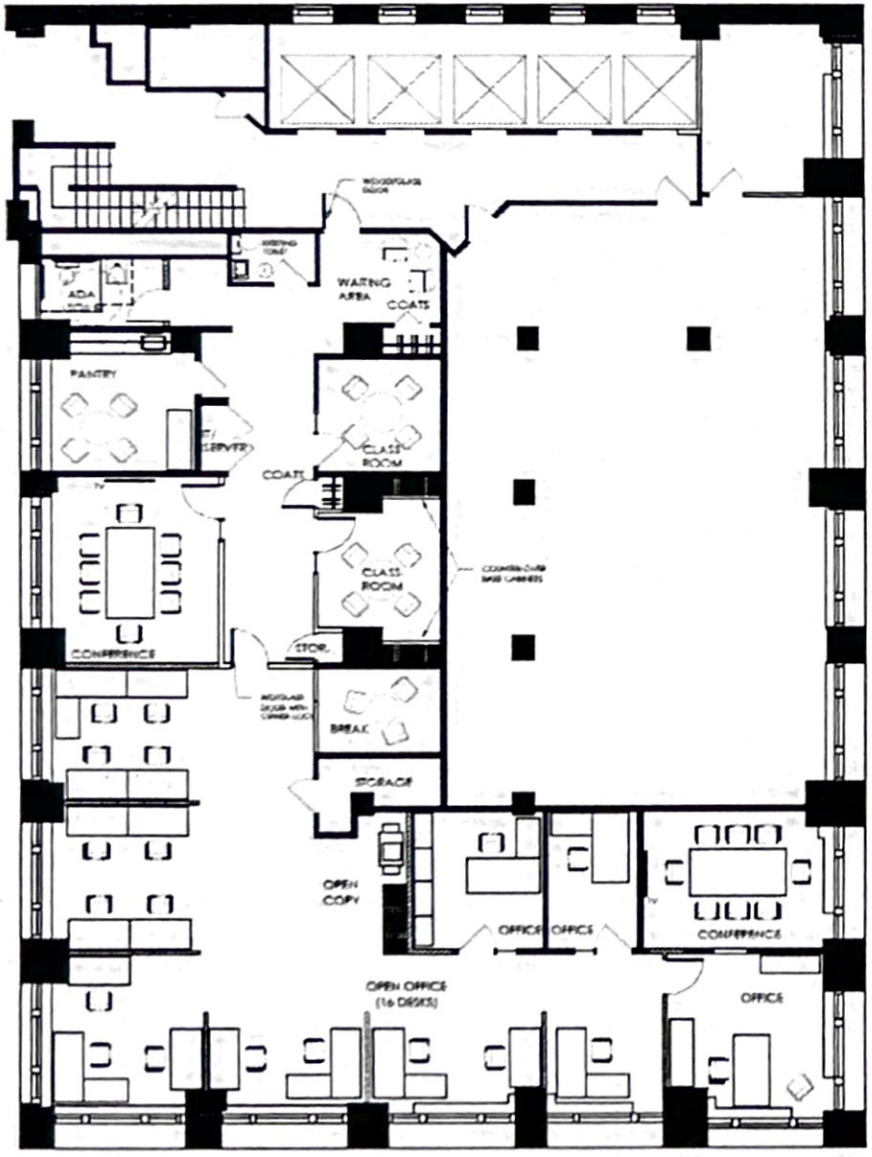

1 SK SCHEMATIC PLAN
SCALE: 1/8" = 1'-0"

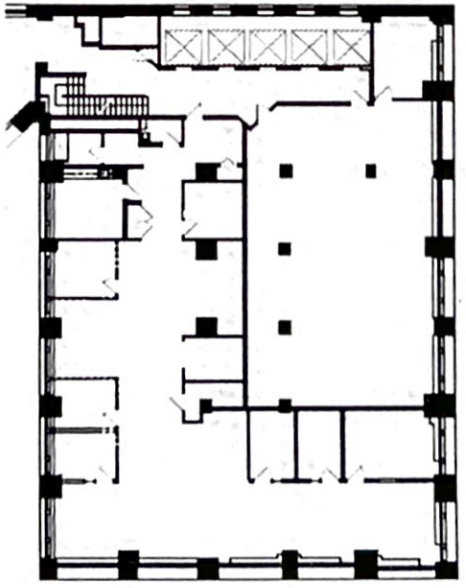

2 SK DEMOLITION PLAN
SCALE: 1/16" = 1'-0"

SCHEMATIC PLAN LEGEND

SYMBOL	DESCRIPTION
	EXISTING PARTITION OR WALL TO REMAIN
	PARTITION TO BE DEMOLISHED
	INSULATED PARTITION
	PARTITION TO UNDERSIDE OF CEILING
	LOW PARTITION @ 42" AFF
	NEW WINDOW
	EXISTING DOOR TO REMAIN
	DOOR TO BE REMOVED OR RELOCATED
	NEW DOOR
	ROD & SHELF

KEY NOTES

1 REPAIR / REPLACE DAMAGED FLOOR TILE

L2Partridge
ARCHITECTURE | INTERIORS
1717 ARCH STREET, SUITE 4101
PHILADELPHIA, PA 19103
267.809.8400 T
215.557.7984 F
www.L2Partridge.com

SCHEMATIC DRAWING NOT FOR CONSTRUCTION

GLOBAL ARENA
LAND TITLE BUILDING
14TH Floor
Philadelphia, PA

Project Information:

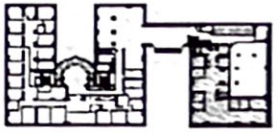

Key Plan:

No.	Description	Date
15		
14		
13		
12		
11		
10		
09		
08		
07		
06		
05		
04	SK1.3	11.10.15
03	SK1.2	10.14.15
02	SK1.1	10.07.15
01	SK1	8.27.15

No. Description	Date
Issued For:	
Drawn By:	DLI/AK
Checked By:	-
Approved By:	-
Scale:	AS NOTED
Project No.:	15011.13

SCHEMATIC PLAN

Sheet Description:

SK-1.3

Sheet No.:

Page No.: 01 of 01